Contractor:

Turn–Key Contractors, Inc.
P.O. Box 7515
Rocky Mount, N.C. 27804
Phone: 252.813.6973

Civil Engineering:

Stocks Engineering, P.A.
1100 Eastern Ave.
P.O. Box 1108
Nashville, NC 27856
252.459.8196 (v)
252.459.8197 (f)
email:
mstocks@stocksengineering.com
Contact: Mike Stocks, PE

Surveying:

Strickland Land Surveying
123 W. Washington Street
Nashville, NC 27856
252.903.3137 (v)
Contact: Jimmy Strickland, PLS

HEAVY DUTY RIGID PAVEMENT
NOT TO SCALE

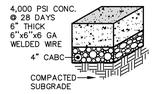

(SIDEWALKS)
LIGHT DUTY RIGID PAVEMENT
NOT TO SCALE

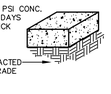

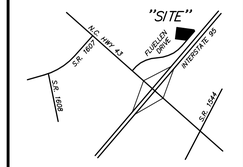

LOCATION SKETCH
NOT TO SCALE

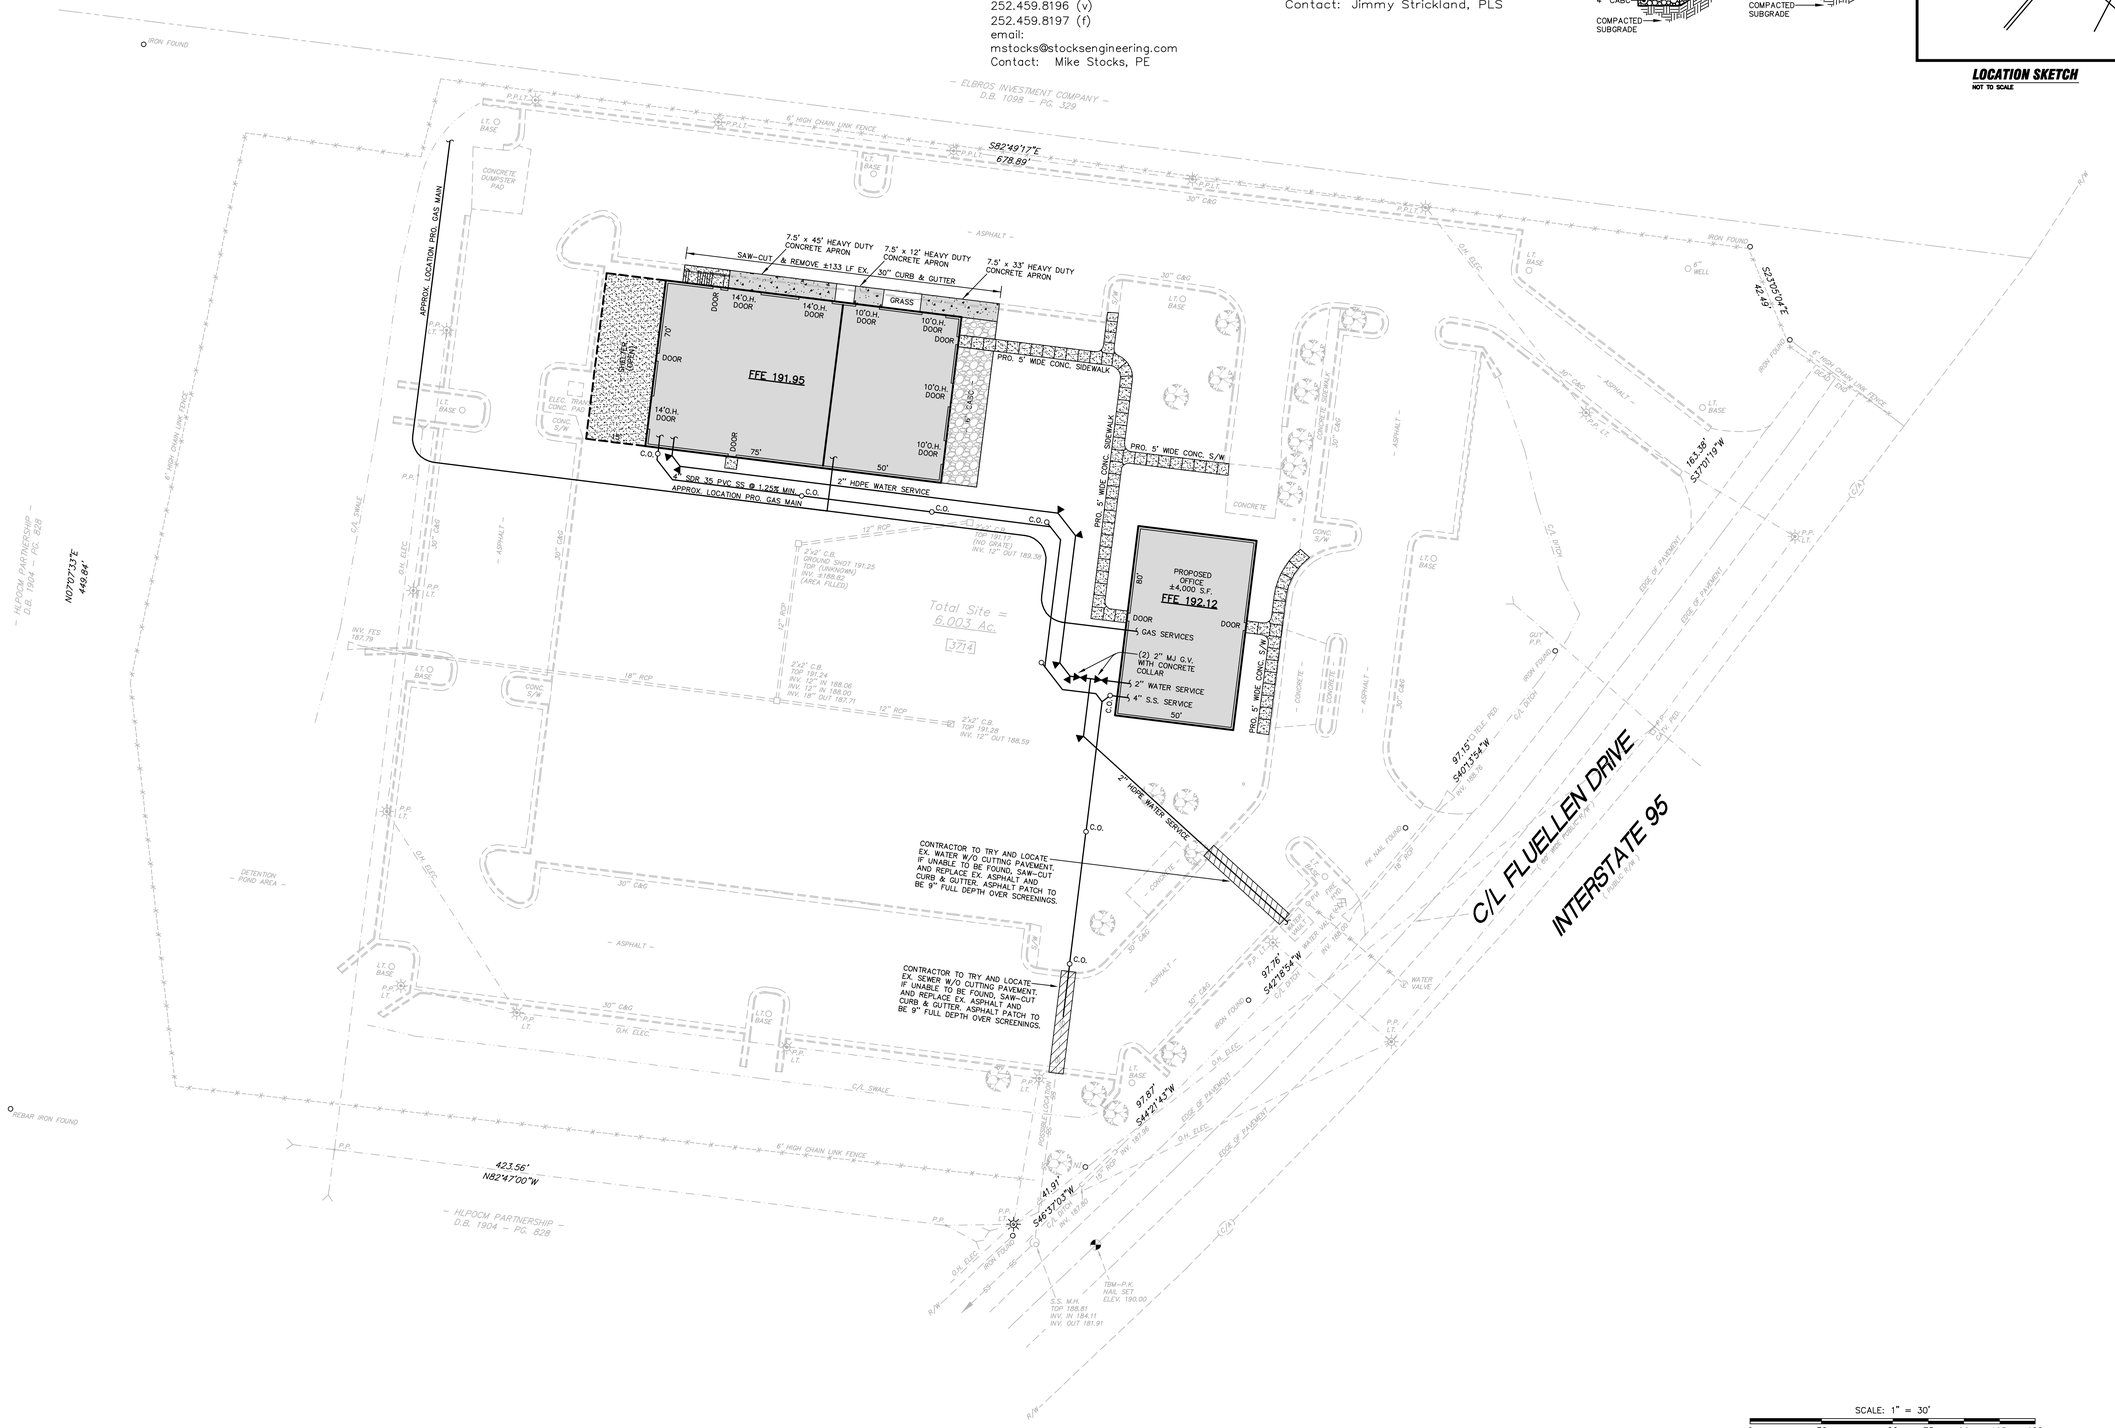

BEFORE YOU DIG, CALL 811
NORTH CAROLINA ONE CALL CENTER
www.ncocc.org

SCALE: 1" = 30'
0 30 60 75 90 105 120

IN PEACE I WILL LIE DOWN AND SLEEP, FOR YOU ALONE LORD, MAKE ME DWELL IN SAFETY. PSALM 4:8

STOCKS ENGINEERING, P.A.
1100 EASTERN AVENUE
P.O. BOX 1108
NASHVILLE, N.C. 27856
PHONE: (252) 459–8196
FAX: (252) 459–8197
MOBILE: (252) 903–6891

BLN=C–187

ALLRED MECHANICAL
3714 FLUELLEN DRIVE
DORTCHES, NORTH CAROLINE

NORTH CAROLINA PROFESSIONAL SEAL 19843 ENGINEER MICHAEL STOCKS
8/14/15

SITE & UTILITY PLAN

REVISIONS
FILE NO. 2015–030
HORZ. SCALE: 1"=30'
VERT. SCALE: NONE

CE-02